plot area 900m²
ground floor area 228m²
covered terrace 39m²
total floor area 406m²
coverage 30%
courtyard total 71m²

erf no. 3918
plot no. 130
type 4

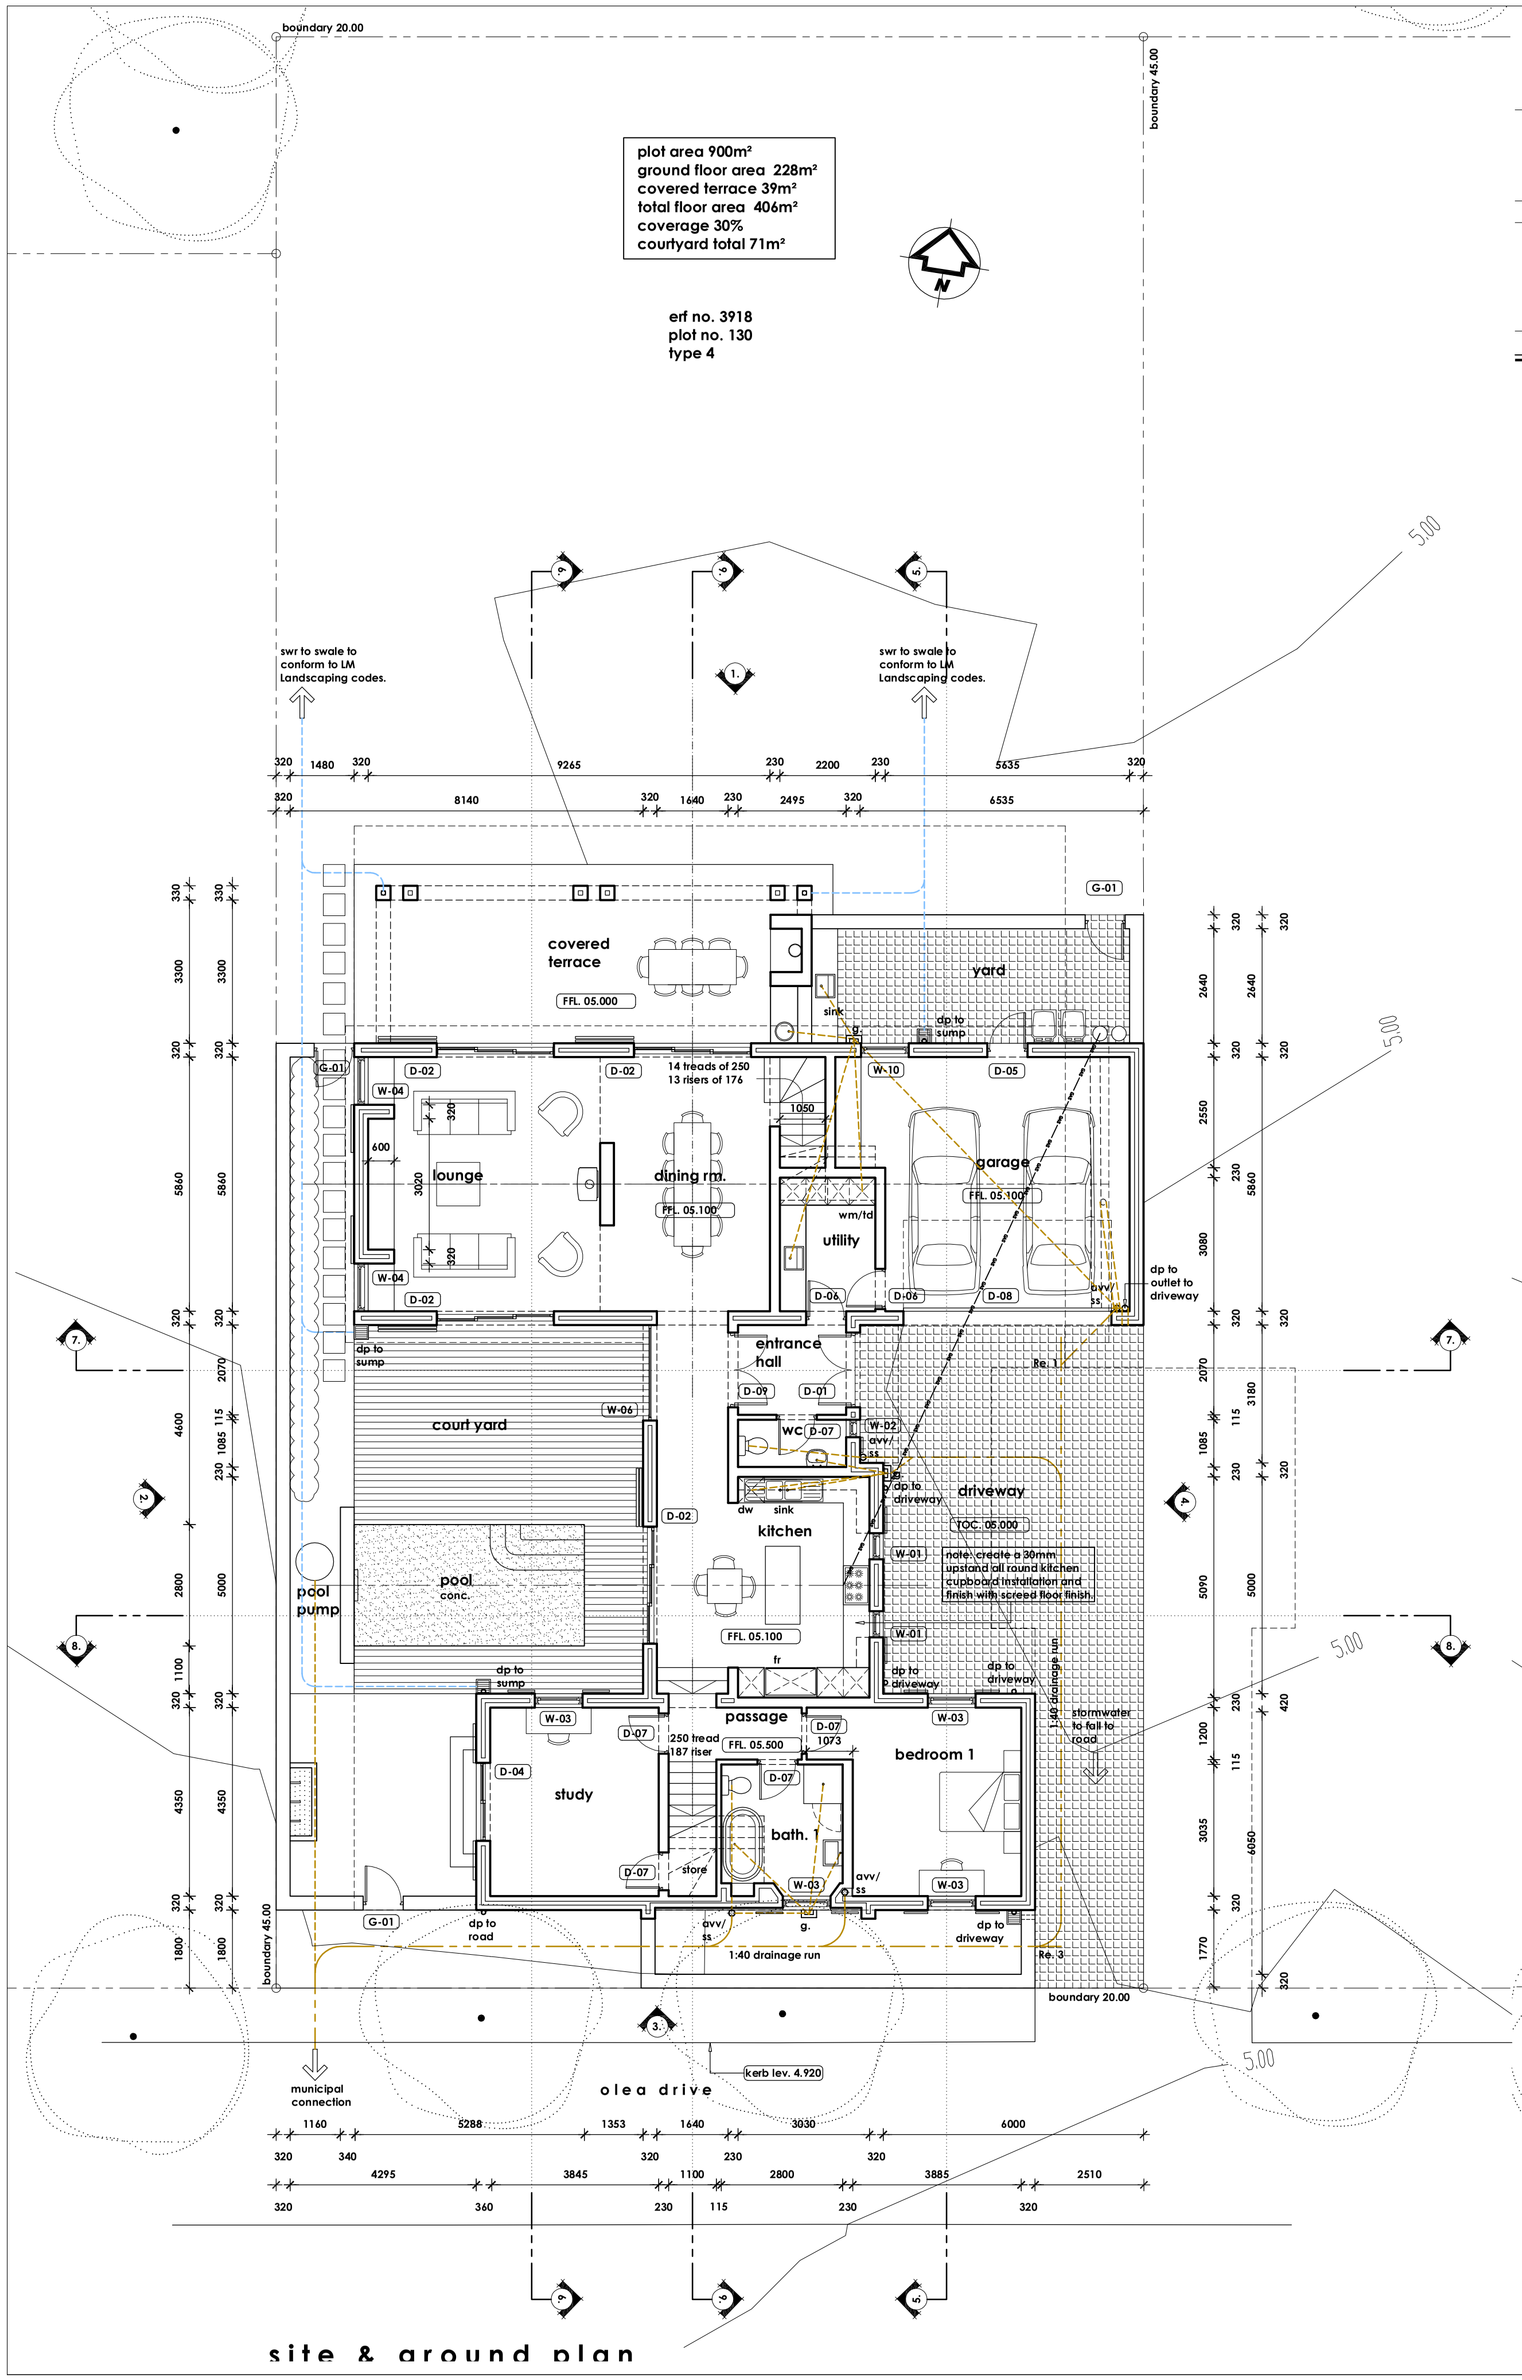
boundary 20.00
boundary 45.00
swr to swale to conform to LM Landscaping codes.
swr to swale to conform to LM Landscaping codes.
covered terrace
FFL 05.000
yard
sink
dp to sump
G-01
D-02
W-04
lounge
dining rm.
FFL 05.100
14 treads of 250
13 risers of 176
W-10
D-05
garage
FFL 05.100
utility
wm/td
D-06
D-04
D-08
dp to outlet to driveway
entrance hall
D-09
D-01
court yard
W-06
wc
D-07
W-02
ovv/ss
dp to driveway
driveway
TOC. 05.000
kitchen
dw
sink
D-02
pool conc.
pool pump
W-01
note: create a 30mm upstand all round kitchen cupboard installation and finish with screed floor finish.
FFL 05.100
fr
dp to sump
dp to driveway
W-03
passage
FFL 05.500
250 tread
187 riser
D-07
1073
study
D-04
bath. 1
store
bedroom 1
1:40 storage run
stormwater to fall to road
G-01
dp to road
ovv/ss
1:40 drainage run
Re. 3
boundary 45.00
boundary 20.00
municipal connection
kerb lev. 4.920
olea drive
5.00
1160
5288
1353
1640
3030
6000
4295
3845
1100
2800
3885
2510
9265
1480
8140
1640
2495
6535
5635
2200
2308
9400
7653
1850
5350
3800
2200
3125
1500
1050
terrace
fall
dp to terrace
sw channel to fullbore
fullbore to dp in column
stainless steel flue
dp to sump
double volume
main bedroom
FFL 07.850
dressing
en-suite
D-03
D-07
W-08
W-07
W-09
window above
D-10
fullbore to dp in garage
dp to flat roof
jacuzzi
fullbore to scupper
flat roof terrace
FFL 07.775
landing
FFL 08.500
bedroom 2
bedroom 3
bath. 2
W-05
W-03
D-07
5.00
5.00
5.00